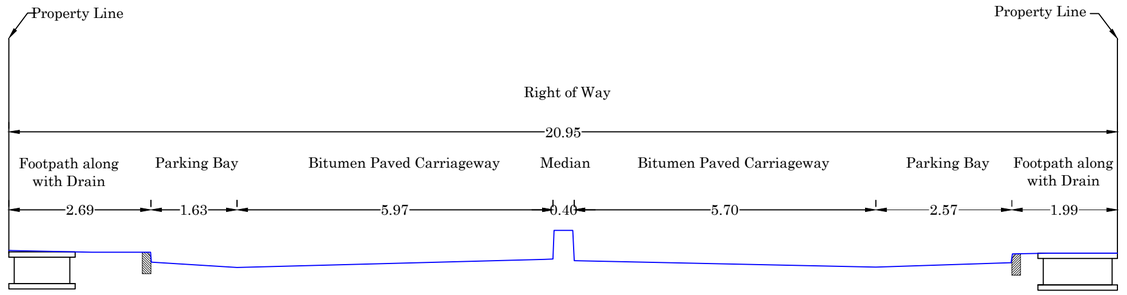

Existing Cross Section at Ch: 360

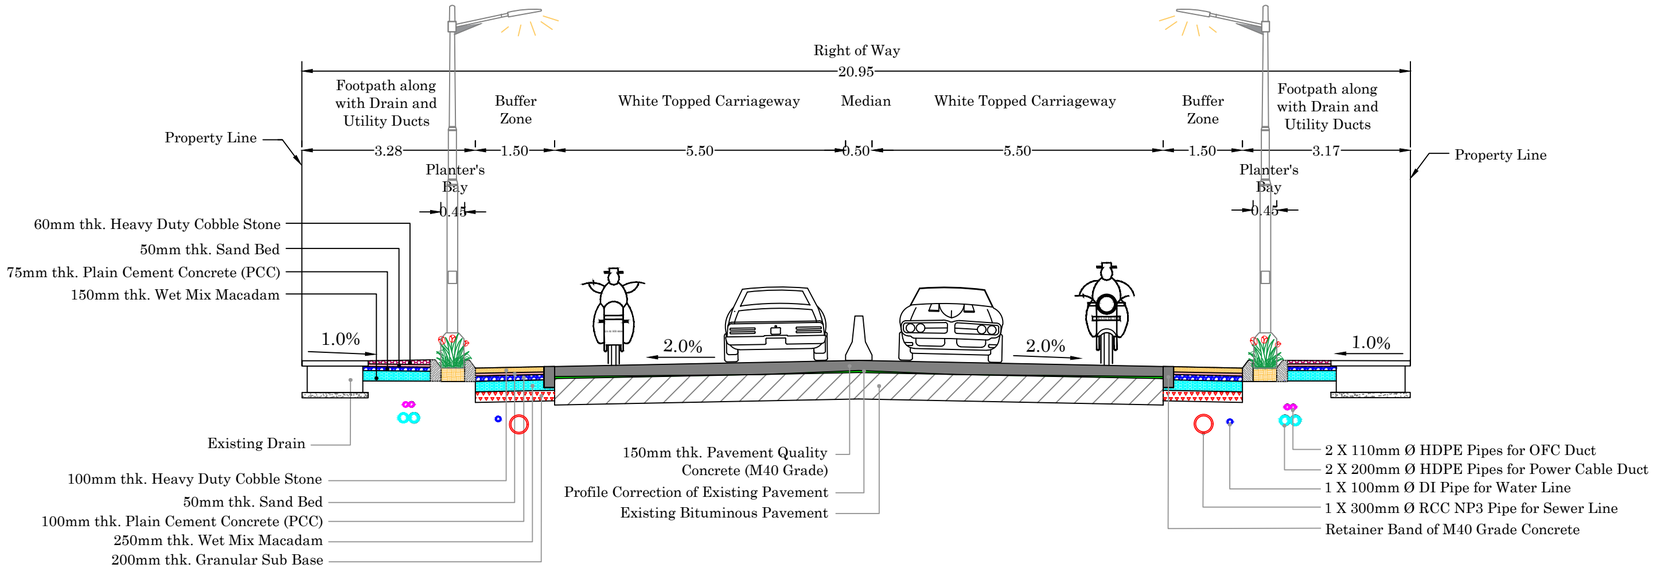

Proposed Typical Cross Section

(This Proposal is applicable from Ch: 300 to Ch: 420)

NOTES:

1. All Dimensions, Levels and Chainages are in metre unless otherwise specified.

DATE	SCALE	REV. No.	JOB No.	SHEET SIZE	SHEET No.
Jan 2024	1 : 100	R0	2789	A2	2 / 2

Dwg. No. MC / BBMP / 2789 / WT / PC – 5 / Malleshwaram / PTCS / 105 B

CONSULTANT:

MANASA CONSULTANTS
CONSULTING ENGINEERS AND DESIGNERS
No. 91, West Park Road, between 17th and 18th Cross
Malleshwaram, Bengaluru – 560 055
Tel: (080) 23318602, 43705818
email: manasaconsultants1991@gmail.com

CLIENT:

BRUHAT BENGALURU MAHANAGARA PALIKE

TITLE:

Proposed Typical Cross Section Details

Malleshwaram 8th Main Road from 18th Cross to Chitrapura Matta

PROJECT:

Comprehensive Development of Roads by providing White Topping in Byatarayanapura, Yelahanka and Malleshwaram Constituencies in Bengaluru City for the Year 2023 – 24 under Package – 4